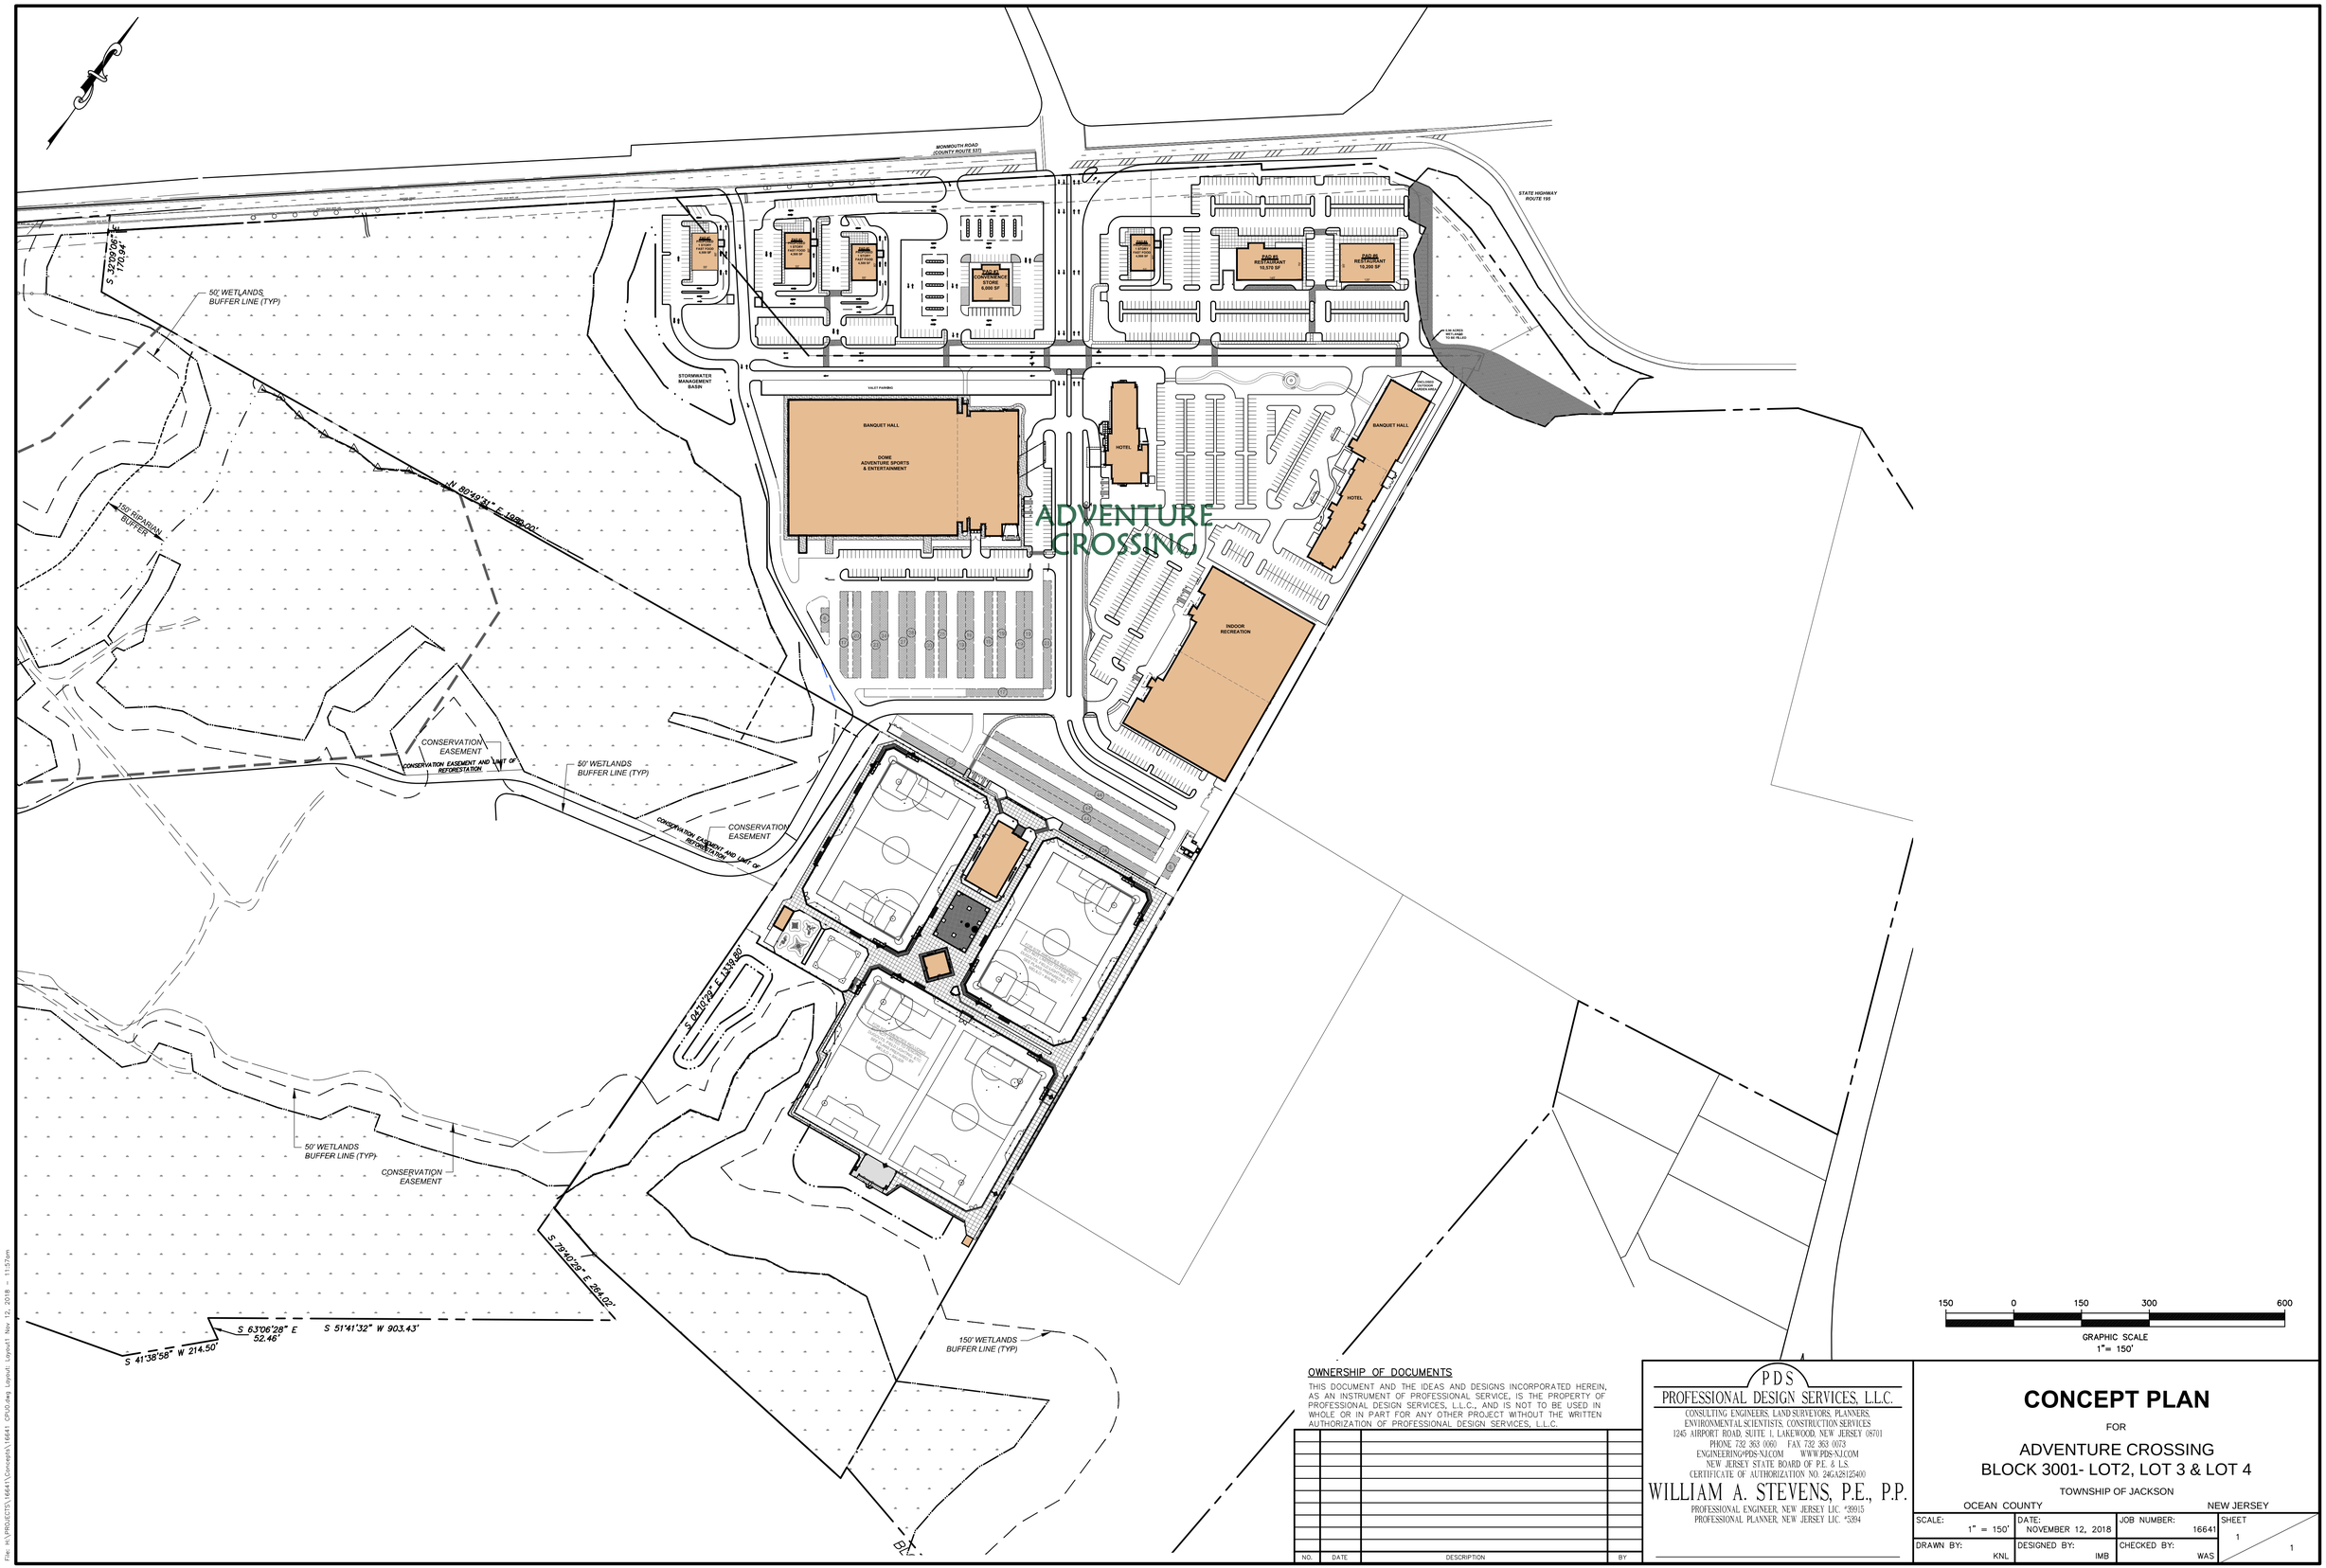

OWNERSHIP OF DOCUMENTS

THIS DOCUMENT AND THE IDEAS AND DESIGNS INCORPORATED HEREIN, AS AN INSTRUMENT OF PROFESSIONAL SERVICE, IS THE PROPERTY OF PROFESSIONAL DESIGN SERVICES, L.L.C., AND IS NOT TO BE USED IN WHOLE OR IN PART FOR ANY OTHER PROJECT WITHOUT THE WRITTEN AUTHORIZATION OF PROFESSIONAL DESIGN SERVICES, L.L.C.

NO.	DATE	DESCRIPTION	BY

PDS
PROFESSIONAL DESIGN SERVICES, L.L.C.
CONSULTING ENGINEERS, LAND SURVEYORS, PLANNERS,
ENVIRONMENTAL SCIENTISTS, CONSTRUCTION SERVICES
1245 AIRPORT ROAD, SUITE 1, LAKEWOOD, NEW JERSEY 08701
PHONE 732 363 0160 FAX 732 363 0023
ENGINEERING@PDS-NJ.COM WWW.PDS-NJ.COM
NEW JERSEY STATE BOARD OF P.E. & L.S.
CERTIFICATE OF AUTHORIZATION NO. 24GA28125400
WILLIAM A. STEVENS, P.E., P.P.
PROFESSIONAL ENGINEER, NEW JERSEY LIC. #39915
PROFESSIONAL PLANNER, NEW JERSEY LIC. #5894

CONCEPT PLAN

FOR

ADVENTURE CROSSING
BLOCK 3001- LOT2, LOT 3 & LOT 4

TOWNSHIP OF JACKSON

OCEAN COUNTY NEW JERSEY

SCALE:	DATE:	JOB NUMBER:	SHEET
1" = 150'	NOVEMBER 12, 2018	16641	1 / 1
DRAWN BY: KNL	DESIGNED BY: IMB	CHECKED BY: WAS	

File: K:\PROJECTS\16641\Concepts\16641 CP05.dwg, Layout1, Layout1 Nov 12, 2018 - 11:37am